




6-8-1E Salt Creek

6-8-1E

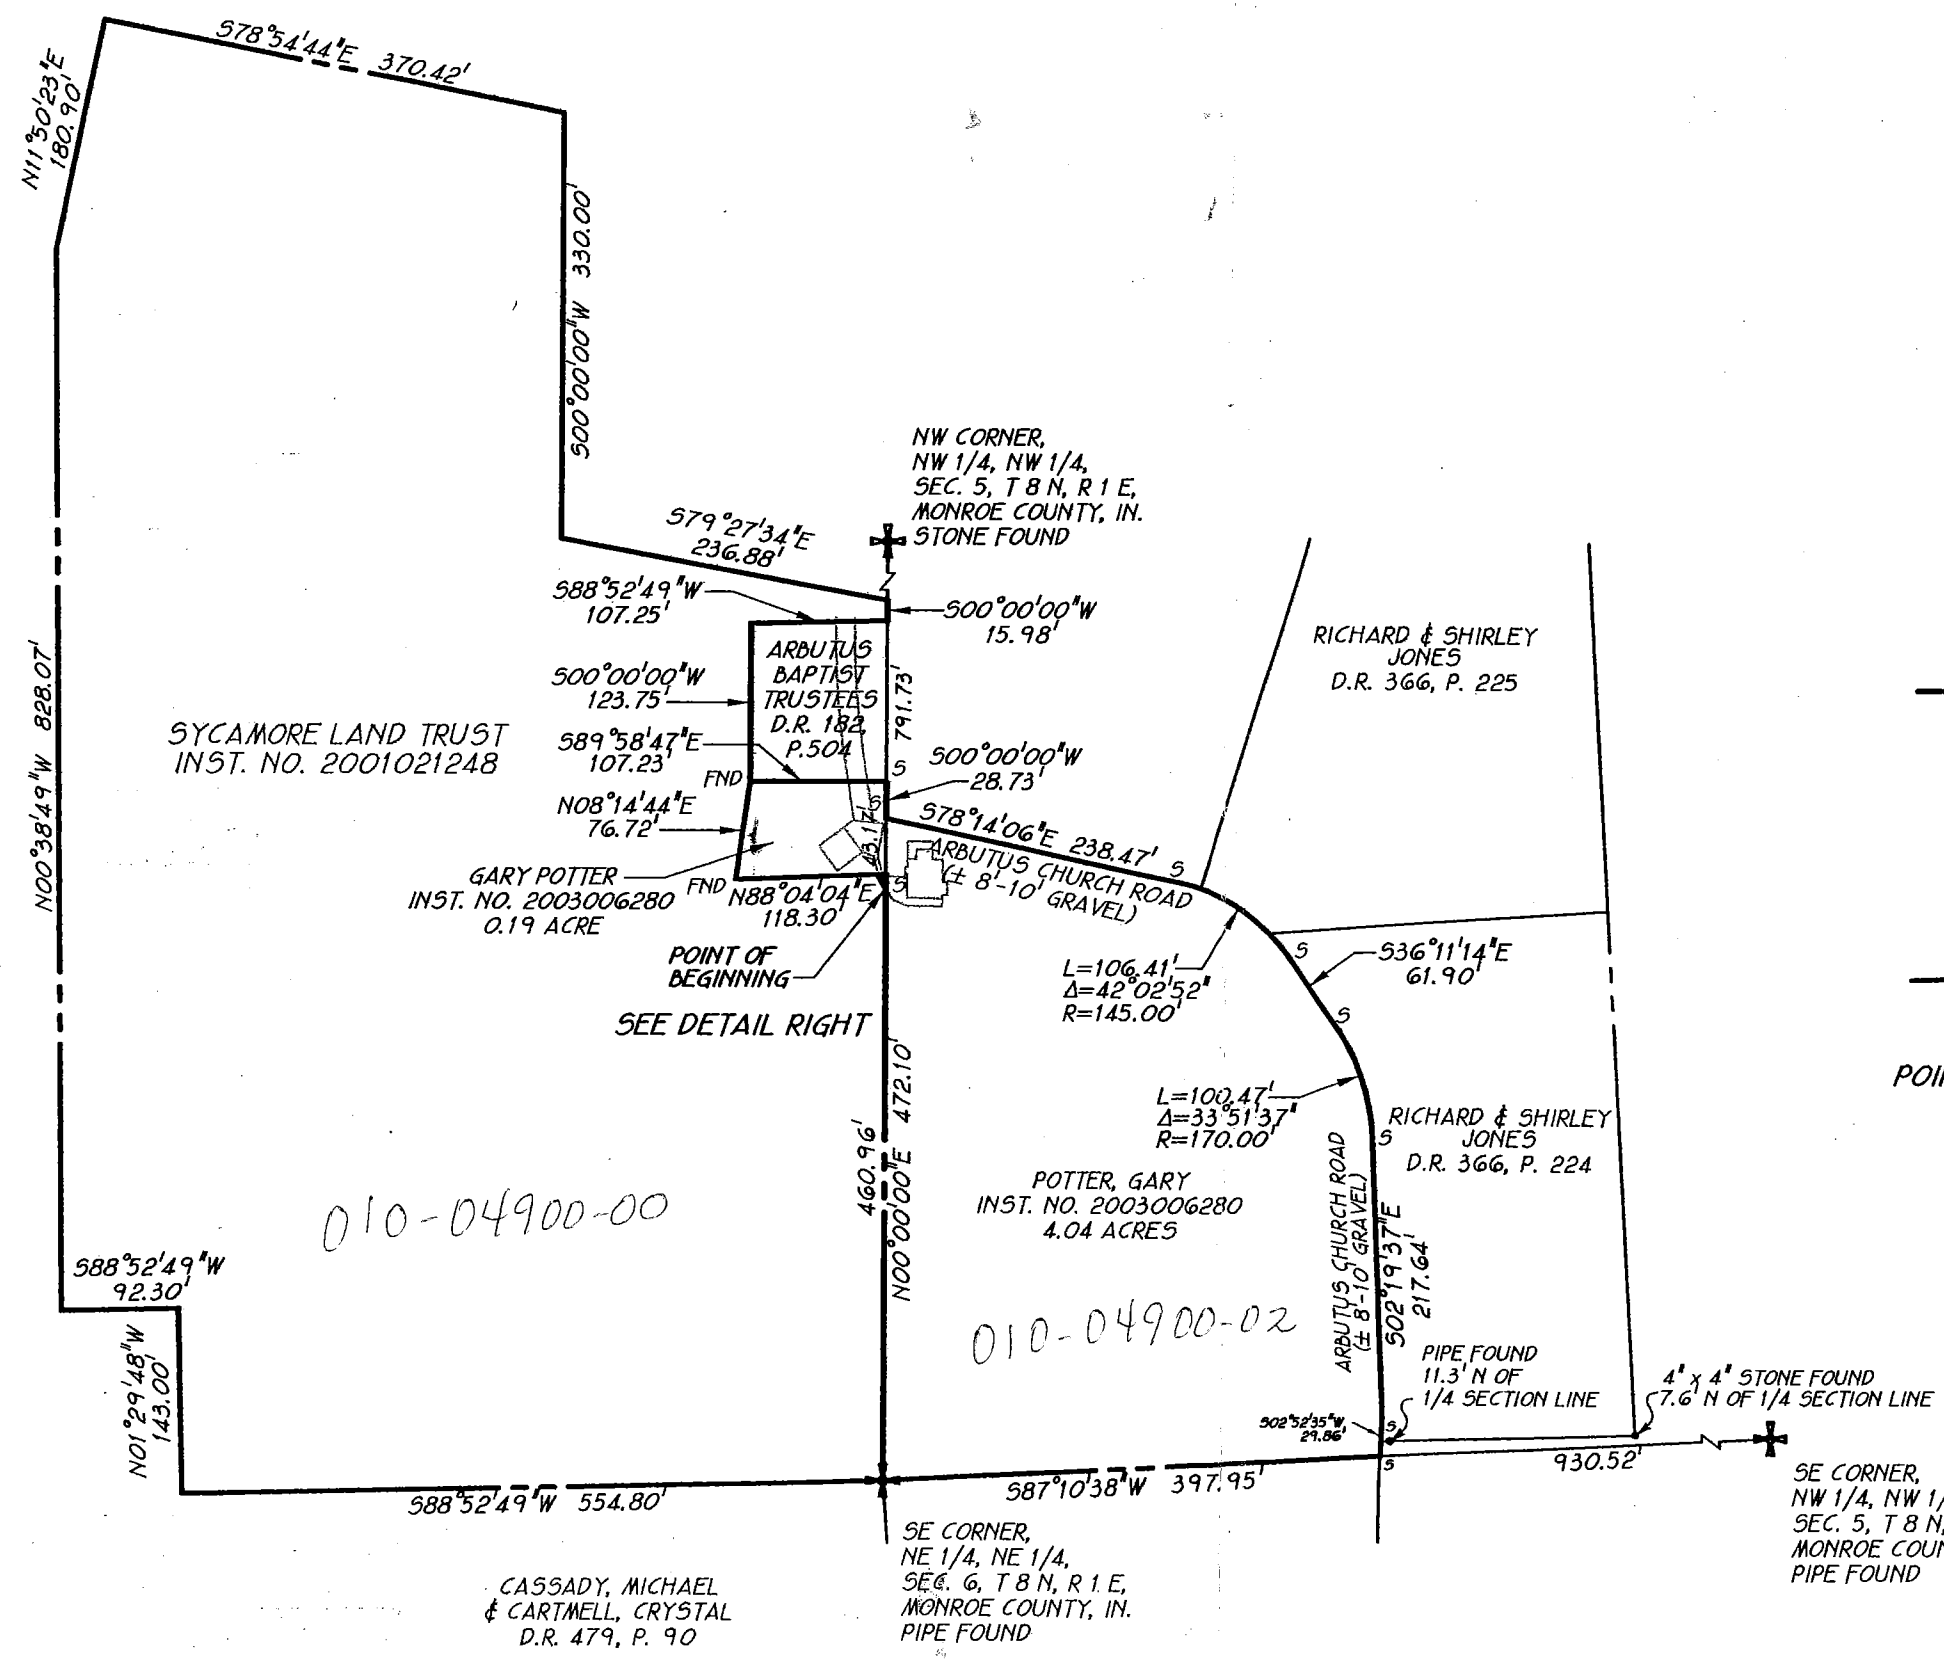


SCALE: 1" = 150'

- 5/8" REDAR W/CAP SET THIS SURVEY
- FND • REDAR W/CAP FOUND

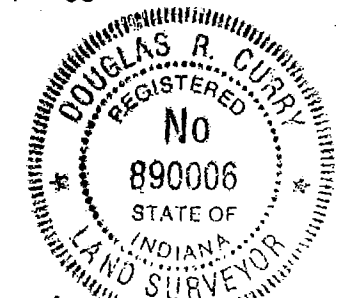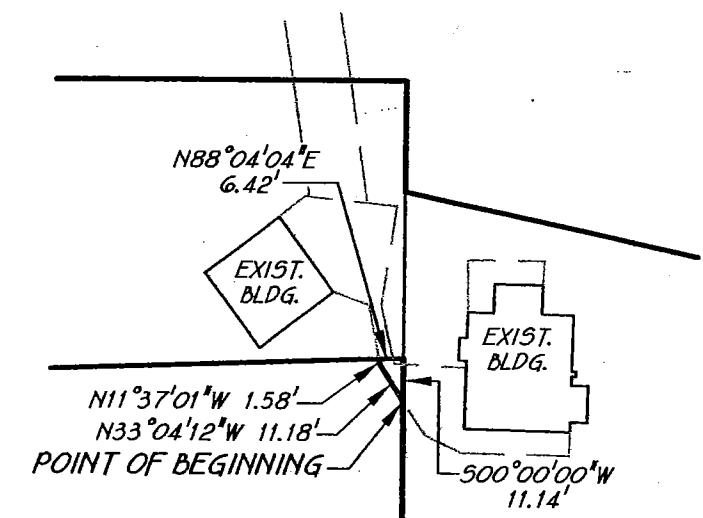

September 22, 2006
Douglas R. Curry

PART OF THE NW 1/4, SECTION 5,
& PART OF THE NE 1/4 OF SECTION 6,
T8N, R1E
MONROE COUNTY, INDIANA
JOB NO 5006124

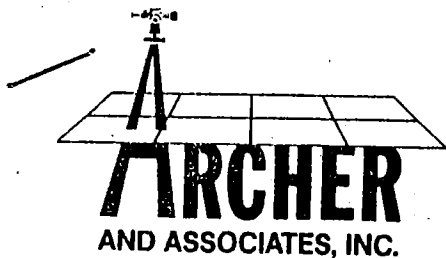

(812) 334-8941

205 N. College Ave.
Suite 512
Bloomington, IN 47404

I, Steven W. Archer, hereby certify that I am a Registered Land Surveyor, licensed with the Laws of the State of Indiana, and that the above plat and description correctly represent a Surveyor Location Report completed by me on June 18, 1996, and that all improvements are located on the subject tract and that there are no encroachments thereon or on adjoining properties.

EASEMENT
P.O.B.


Steven W. Archer
RLS 8700094

LAND SURVEYING


5994 St. Road 446 East, Bloomington, IN 47401

Subject tract is not located in a flood hazard area.


COPY

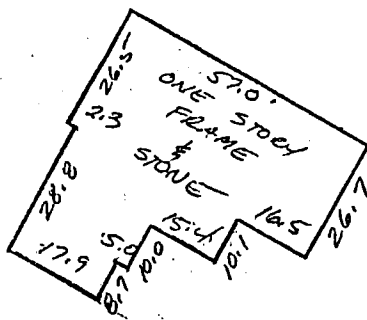

HOUSE DETAIL
SCALE 1"=40'

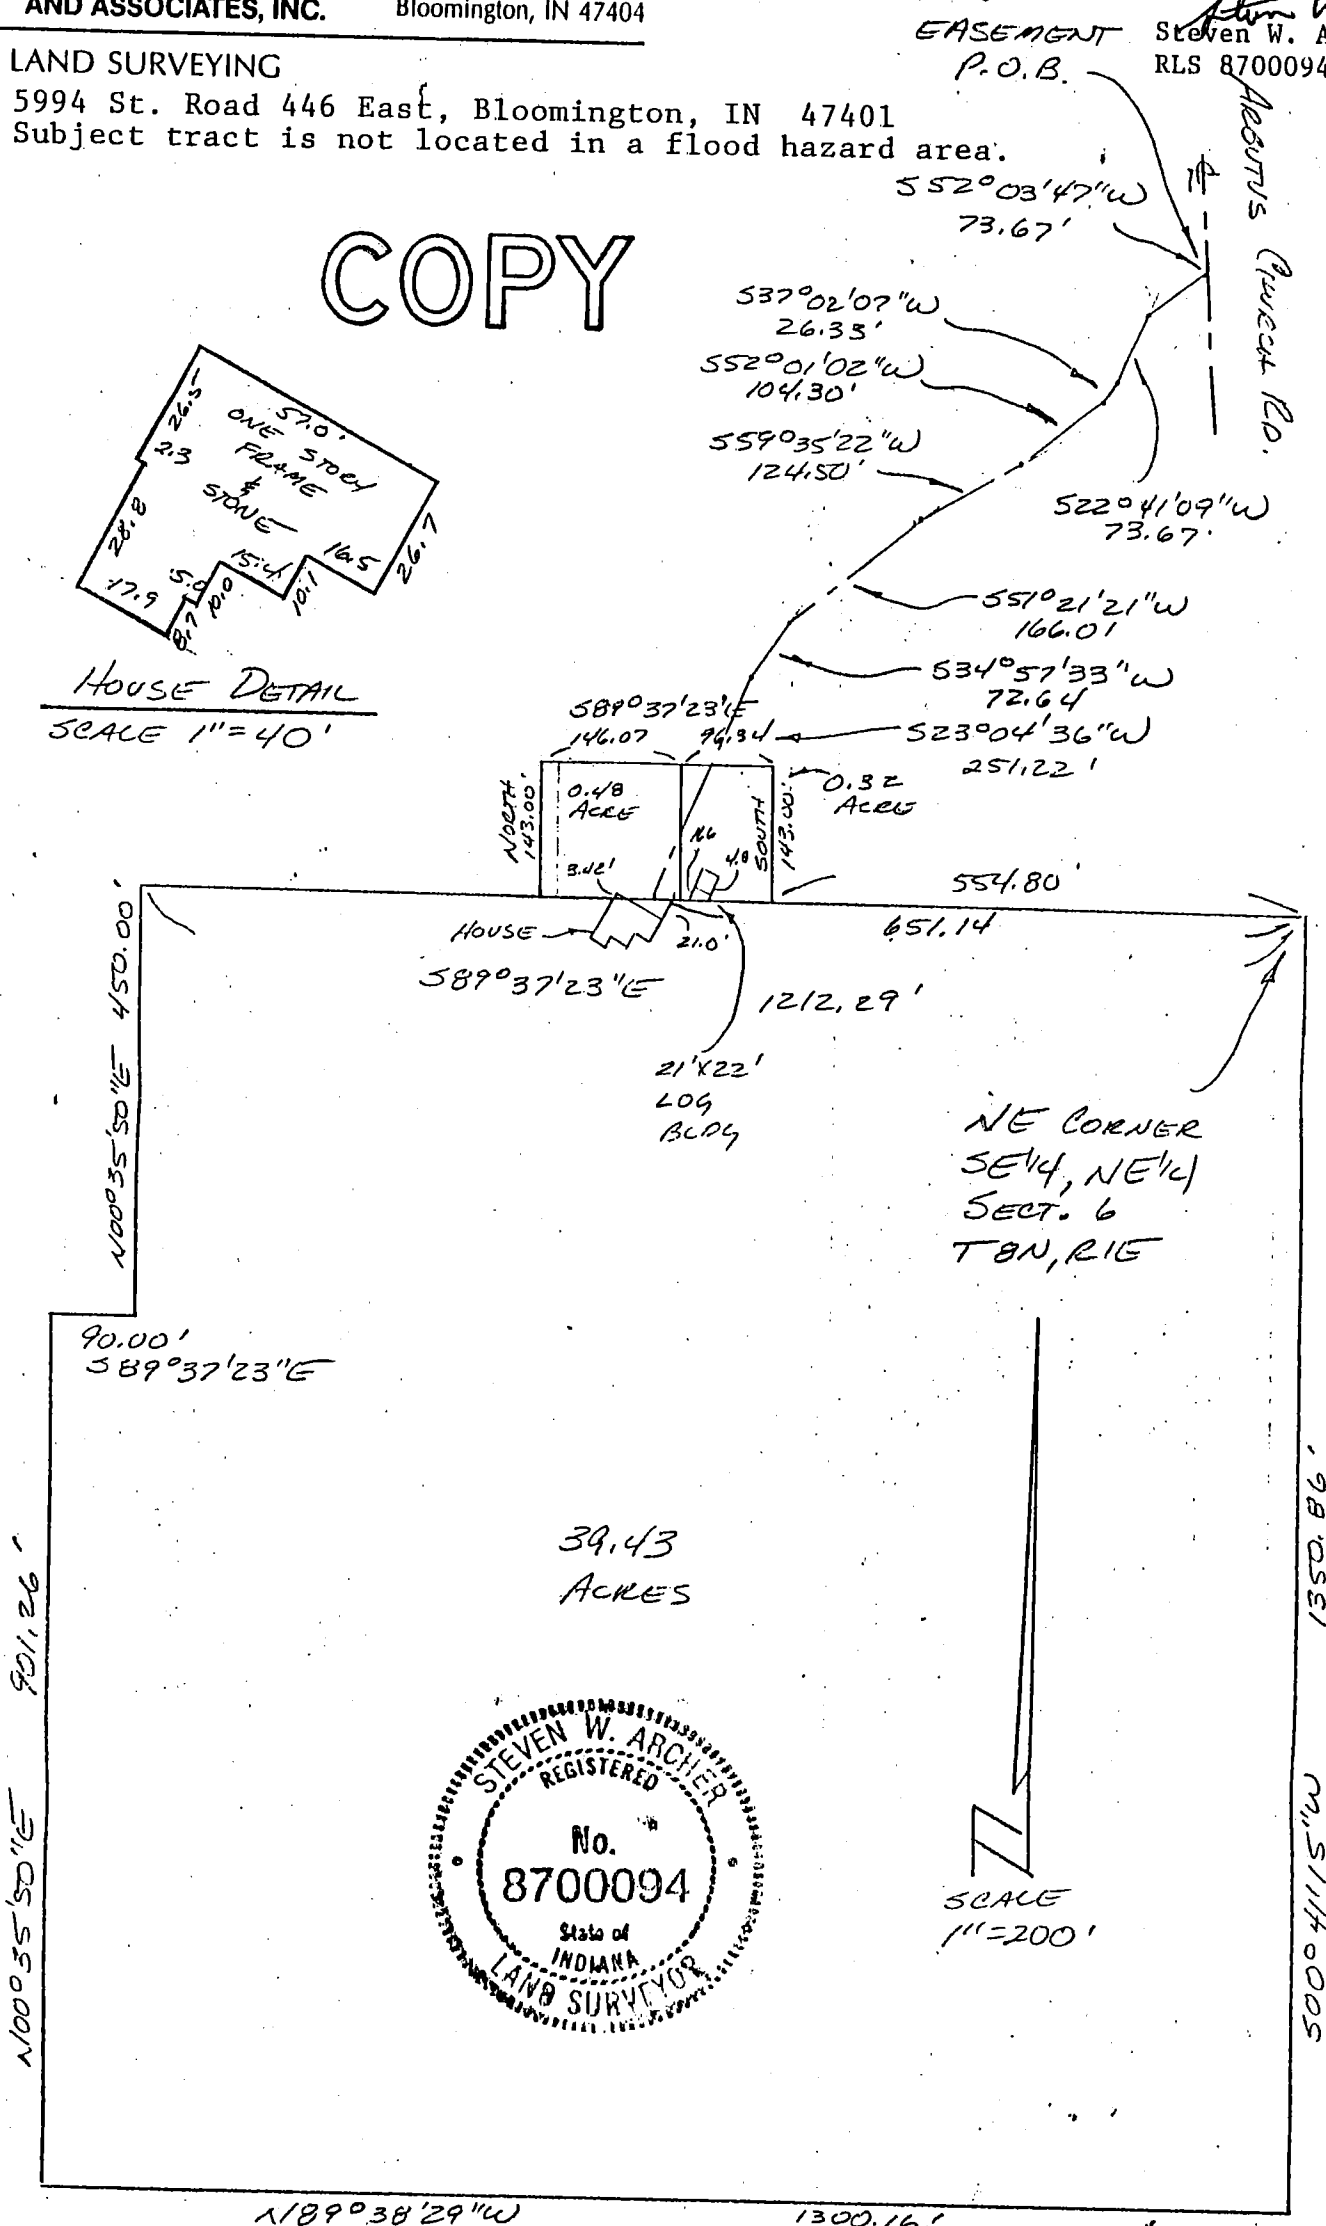

SCALE
1"=200'

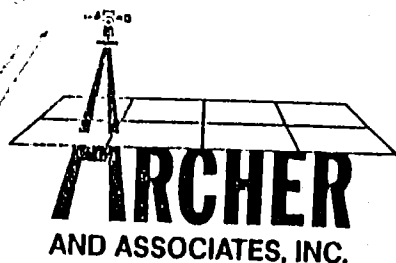

(812) 334-8941

205 N. College Ave.
Suite 512
Bloomington, IN 47404

LAND SURVEYING

Part of the Southeast quarter of the Northeast quarter of Section 6, Township 8 North, Range 1 East, Monroe County, Indiana, and more particularly described as follows: Beginning at a 5/8 inch rebar with cap set marking the Northeast corner of said quarter quarter thence South Zero (00) degrees, Forty-one (41) minutes, Fifteen (15) seconds West 1,350.86 feet to a 5/8 inch rebar with cap set marking the Southeast corner of said quarter quarter; thence North Eighty-nine (89) degrees, Thirty-eight (38) minutes, Twenty-nine (29) seconds West 1,300.16 feet to a 5/8 inch rebar with cap set marking the Southwest corner of said quarter quarter section; thence North Zero (00) degrees, Thirty-five (35) minutes, Fifty (50) seconds East 901.26 feet to a 5/8 inch rebar with cap set; thence South Eighty-nine (89) degrees, Thirty-seven (37) minutes, Twenty-three (23) seconds East 90.00 feet to a 5/8 inch rebar with cap set; thence North Zero (00) degrees, Thirty-five (35) minutes, Fifty (50) seconds East 450.00 feet to a 5/8 inch rebar with cap set on the North line of said quarter quarter; thence South Eighty-nine (89) degrees, Thirty-seven (37) minutes, Twenty-three (23) seconds East 1,212.29 feet to the point of beginning. Containing 39.43 acres, more or less.

ALSO CONVEYING, part of the Northeast quarter of the Northeast quarter of Section 6, Township 8 North, Range 1 East, Monroe County, Indiana, and more particularly described as follows: Beginning on the South line of said quarter quarter section North Eighty-nine (89) degrees, Thirty-seven (37) minutes, Twenty-three (23) seconds West 554.80 feet from the Southeast corner of said quarter quarter thence continuing North Eighty-nine (89) degrees, Thirty-seven (37) minutes, Twenty-three (23) seconds West 96.34 feet to the Southwest corner of the East half of the Northeast quarter of the Northeast quarter; thence North 143.00 feet; thence South Eighty-nine (89) degrees, Thirty-seven (37) minutes, Twenty-three (23) seconds East 96.34 feet; thence South 143.00 feet to the point of beginning. Containing 0.32 acres, more or less.

ALSO CONVEYING, part of the Northeast quarter of the Northeast quarter of Section 6, Township 8 North, Range 1 East, Monroe County, Indiana, and more particularly described as follows: Beginning on the South line of said quarter quarter section North Eighty-nine (89) degrees, Thirty-seven (37) minutes, Twenty-three (23) seconds West 651.14 feet from the Southeast corner of said quarter quarter section (said point of being the Southwest corner of the East half of the Northeast quarter of the Northeast quarter) thence continuing North Eighty-nine (89) degrees, Thirty-seven (37) minutes, Twenty-three (23) seconds West 146.07 feet; thence North 143.00 feet; thence South Eighty-nine (89) degrees, Thirty-seven (37) minutes, Twenty-three (23) seconds East 146.07 feet; thence South 143.00 feet to the point of beginning. Containing 0.48 acres, more or less.

ALSO CONVEYING an Easement of record, being described as follows:


A non-exclusive easement for ingress and egress to and from said real estate being: A part of the Northeast quarter of the Northeast quarter of Section 6, Township 8 North, Range 1 East, Monroe County, Indiana, described as follows: An easement for ingress and egress 20.00 feet wide, lying 10.00 feet of even width on both

sides of and immediately adjacent to the following described centerline: Beginning at a point that is 678.31 feet South of the Northeast corner of the northeast quarter of the Northeast quarter of said Section 6, said point being in the centerline of Arbutus Church Road, thence Southwesterly by the following courses and distances: South Fifty-two (52) degrees, Three (03) minutes, Forty-seven (47) seconds West 73.67 feet; South Twenty-two (22) degrees, Forty-one (41) minutes, Nine (09) seconds West 74.10 feet; South Thirty-seven (37) degrees, Two (02) minutes, Seven (07) seconds West 26.33 feet; South Fifty-two (52) degrees, One (01) minute, Two (02) seconds West 104.30 feet; South Fifty-nine (59) degrees, Thirty-five (35) minutes, Twenty-two (22) seconds West 124.50 feet; South Fifty-one (51) degrees, Twenty-one (21) minutes, Twenty-one (21) seconds West 166.01 feet; South Thirty-four (34) degrees, Fifty-seven (57) minutes, Thirty-three (33) seconds West 72.64 feet; South Twenty-three (23) degrees, Four (04) minutes, Thirty-six (36) seconds West 251.22 feet, more or less, to the South line of said Northeast quarter quarter.

SUBJECT TO all public highways and rights-of-way.

SC 6

THE NORTHEAST 1/4 OF THE SOUTHEAST 1/4
OF SECTION 6, TOWNSHIP 8 NORTH
RANGE 1 EAST, MONROE COUNTY INDIANA

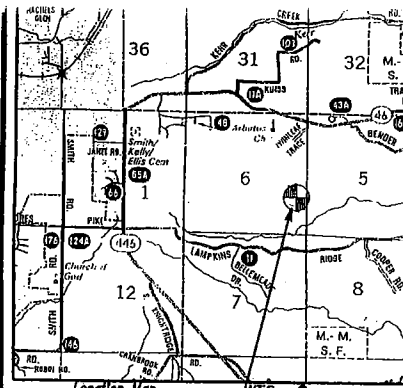

Location Map
PROJECT LOCATION


RECORD DESCRIPTION

The Northwest quarter of the Southeast quarter of Section 5, township 8 North, Range 1 East.

SURVEY DESCRIPTION

The northeast quarter of the southeast quarter of Section 6 Township 8 North, Range 1 East, Monroe County, Indiana, bound and described as follows, to-wit:


Beginning at a rebar stamped SNA marking the southeast corner of said quarter quarter thence North 89 degrees 38 minutes 52 seconds west along the south line of said quarter quarter for a distance of 1309.82 feet to a rebar set at the southwest corner of said quarter quarter thence North 01 degree 08 minutes 57 seconds west along the west line of said quarter quarter for a distance of 1294.03 feet to a rebar set at the northwest corner of said quarter quarter thence South 89 degrees 09 minutes 21 seconds East along the north line of said quarter quarter for a distance of 1320.51 feet to a rebar set at the northeast corner of said quarter quarter thence South 00 degree 41 minutes 13 seconds East along the east line of said quarter quarter for a distance of 1282.46 feet to the Point of Beginning, containing 38.88 acres more or less

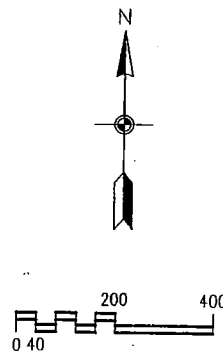

MONUMENT LEGEND

STONE MONUMENT	□	RAILROAD SPIKE	⊕
STONE WITH X	⊗	P.K. HAIL	⊙
CONCRETE MONUMENT	⊠	HARRISON	⊙
1/4\" REBAR/PLASTIC CAP SET	⊙	TEMPORARY BENCHMARK	⊙
IRON ROD	⊙	HUB AND TACK	⊙
IRON PIPE	⊙	GPS MONUMENT	⊙
NOW OR FORMERLY	N/F		

NOTE:
1) BASIS OF BEARING ASSUMED
2) FIELD WORK COMPLETED APRIL 2005

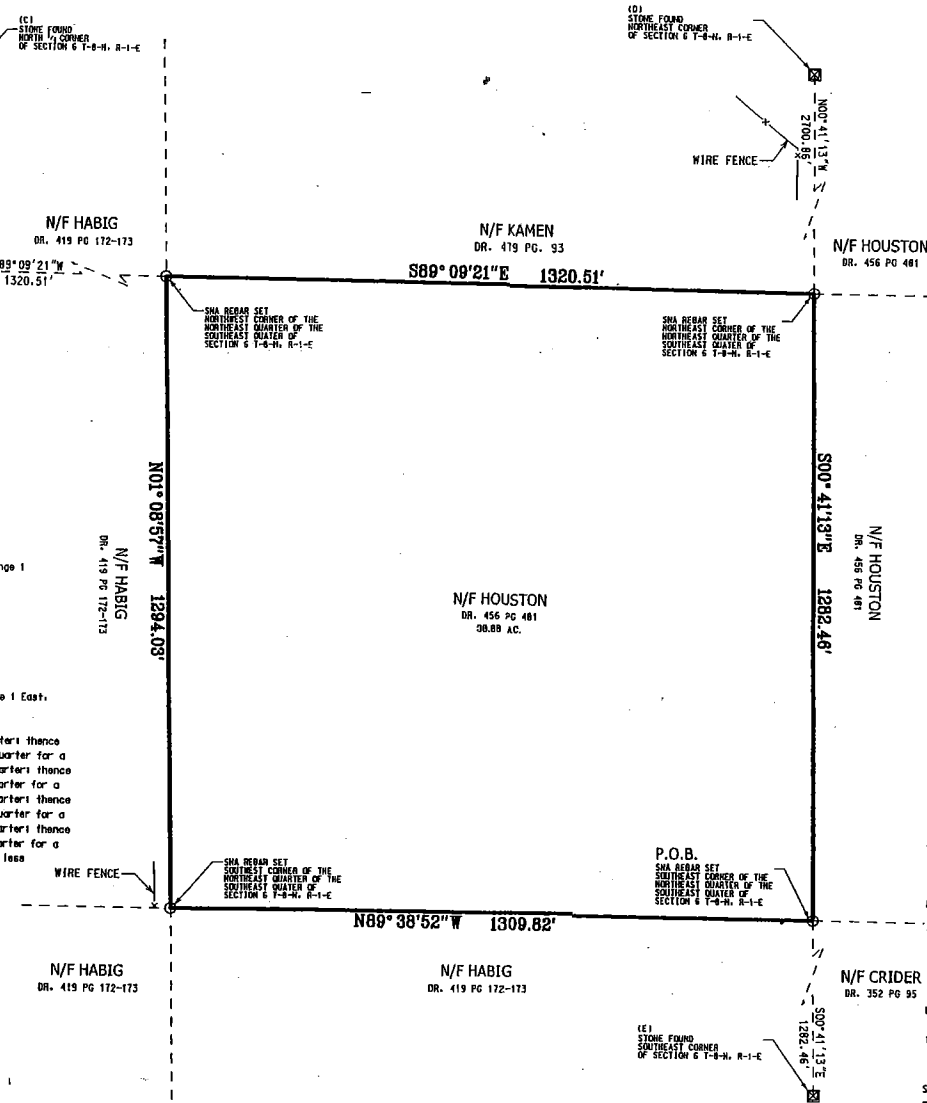

SURVEYOR'S REPORT

In accordance with Title 865, IAC, 1-12 sections 1-29 of the Indiana Administrative Code, the following observations and opinions are submitted regarding the various uncertainties in the location of lines and corners established on this survey as a result of:

- VARIANCES in the reference monuments;
- DISCREPANCIES in the record descriptions and plats;
- INCONSISTENCIES in lines of occupation and;
- RANDOM ERRORS in measurement (Theoretical Uncertainty).

The Theoretical Uncertainty (due to random errors in measurement) of the corner of the subject tract established in this survey is within specifications for a Class C survey (+/- 1.0 feet) as defined in I.A.C. 865.

SUBJECT PROPERTY:

A boundary survey was performed on the property owned by Houston, in Section 6, Township 8 Range 1 East, Monroe County, Indiana. The property is described in deed record 456 pages 481 (all) deeds in the office of the Recorder of Monroe County, Indiana, unless otherwise noted.

A1. A pipe was found marking the southwest corner of Section 6, Township 8 North, Range 1 East. This pipe was accepted and held.

B1. A 1' x 4' x 3' tall stone was found marking the west quarter of Section 6, township 8 North, Range 1 east. This stone was reference by the Monroe county surveyor Steven V. Farkas on March 7, 2002 as Corner 1D SALT CREEK A-3. This monument was accepted and held.

C1. A 5' x 9' stone was found marking the north quarter of Section 6, township 8 North, Range 1 east. This stone was accepted and held.

D1. A 5' x 8' x 2' tall stone was found marking the northeast corner of Section 6, township 8 North, Range 1 east. This stone was reference by the Monroe county surveyor Steven V. Farkas on March 7, 2002 as Corner 1D SALT CREEK E-1. This monument was accepted and held.

E1. A 4' x 8' x 6' tall stone was found marking the southeast corner of Section 6, township 8 North, Range 1 east. This stone was reference by the Monroe county surveyor Edmund G. Farkas on July 1983 as Corner 1D SALT CREEK E-5. This monument was accepted and held.

LINE OF OCCUPATION:

The lines of occupation, which affect this survey, are detailed as follows:

- No lines of occupation were found.

RECORD DESCRIPTIONS:

- No discrepancies were found.

Subject to the above reservation, the survey work shown hereon was performed either by me or under my direct supervision and control and to the best of my knowledge and belief was performed according to the survey requirements in 865 IAC 1-12-1 through 19.

Certified this 4 day of May, 2005.

Eric L. Deckard
Registered Land Surveyor No. LS29300012
State of Indiana



REVISIONS	BY	DATE

DATE	4/20/05
REVISION	
BY	
DATE	



682 Green Road
Bloomington, IN 47401
res. (812) 339-6541

LAND SURVEYING

SALT CREEK SECTION 6
PERRY SECTION 1

FILED

JAN 21 1988

Rodney F. Brown
 Sheriff Monroe County, Indiana

Scale: 1" = 100'

I, Steven W. Archer, hereby certify that I am a Registered Land Surveyor; licensed in compliance with the Laws of the State of Indiana, that the above plat and following description correctly represents a land survey completed by me on December 1, 1987 and that the monuments shown on said plat actually exist and are to the best of my knowledge and belief accurately shown; I also certify that the improvements shown on said surveyed property do not encroach on adjacent properties nor are there any encroachments upon said surveyed property by adjacent properties.



Revised December 18, 1987

Steven W. Archer
IN Reg. No. 870009

Part of the Northwest Quarter of Section Six (6), Township Eight (8) North, Range One (1) East and a part of the Northeast Quarter of Section One (1), Township Eight (8) North, Range One (1) West, all in Monroe County, Indiana and more particularly described as follows: Beginning South Zero (00) Degrees, Twenty-nine (29) Minutes, Forty-three (43) Seconds East 1049.69 feet from a stone found marking the Northwest Corner of said Section Six (6) in the thread of an existing stream, thence along said thread of the stream the following bearings and distances North Eighty-two (82) Degrees, Twenty-nine (29) Minutes, Fifty-seven (57) Seconds East 73.97 feet, thence South Sixty (60) Degrees, Thirty-five (35) Minutes, Fourteen (14) Seconds East 110.40 feet, thence South Seventy-five (75) Degrees, Forty-six (46) Minutes, Twenty-five (25) Seconds East 48.62 feet, thence leaving said stream South Ten (10) Degrees, Forty-one (41) Minutes, Fifty-two (52) Seconds West 157.96 feet to a 5/8" rebar set, thence South Seven (07) Degrees, Forty-six (46) Minutes, Thirty (30) Seconds West 93.47 feet to a 5/8" rebar set, thence South Two (02) Degrees, Eight (08) Minutes, Thirty-three (33) Seconds West 100.73 feet to a 5/8" rebar set on the North Right-of-way line of E. Heritage Woods Road, thence along said Right-of-way line the following two bearings and distances North Sixty-eight (68) Degrees, Thirteen (13) Minutes, Fifty-nine (59) Seconds West 142.65 feet, thence South Seventy-seven (77) Degrees, Six (06) Minutes West 74.43 feet to a 5/8" rebar set, thence North Fifteen (15) Degrees, Ten (10) Minutes, Forty-seven (47) Seconds West 128.68 feet to a 5/8" rebar set, thence North Fifteen (15) Degrees, Thirty (30) Minutes, Thirteen (13) Seconds East 253.75 feet to the Point of Beginning.


Containing 1.91 Acres, more or less.

0.35 Acres in Section One (01).

1.56 Acres in Section Six (06).

Sec 6

IN
ROM
INC.
NO-
GUST
IN
VED
DS

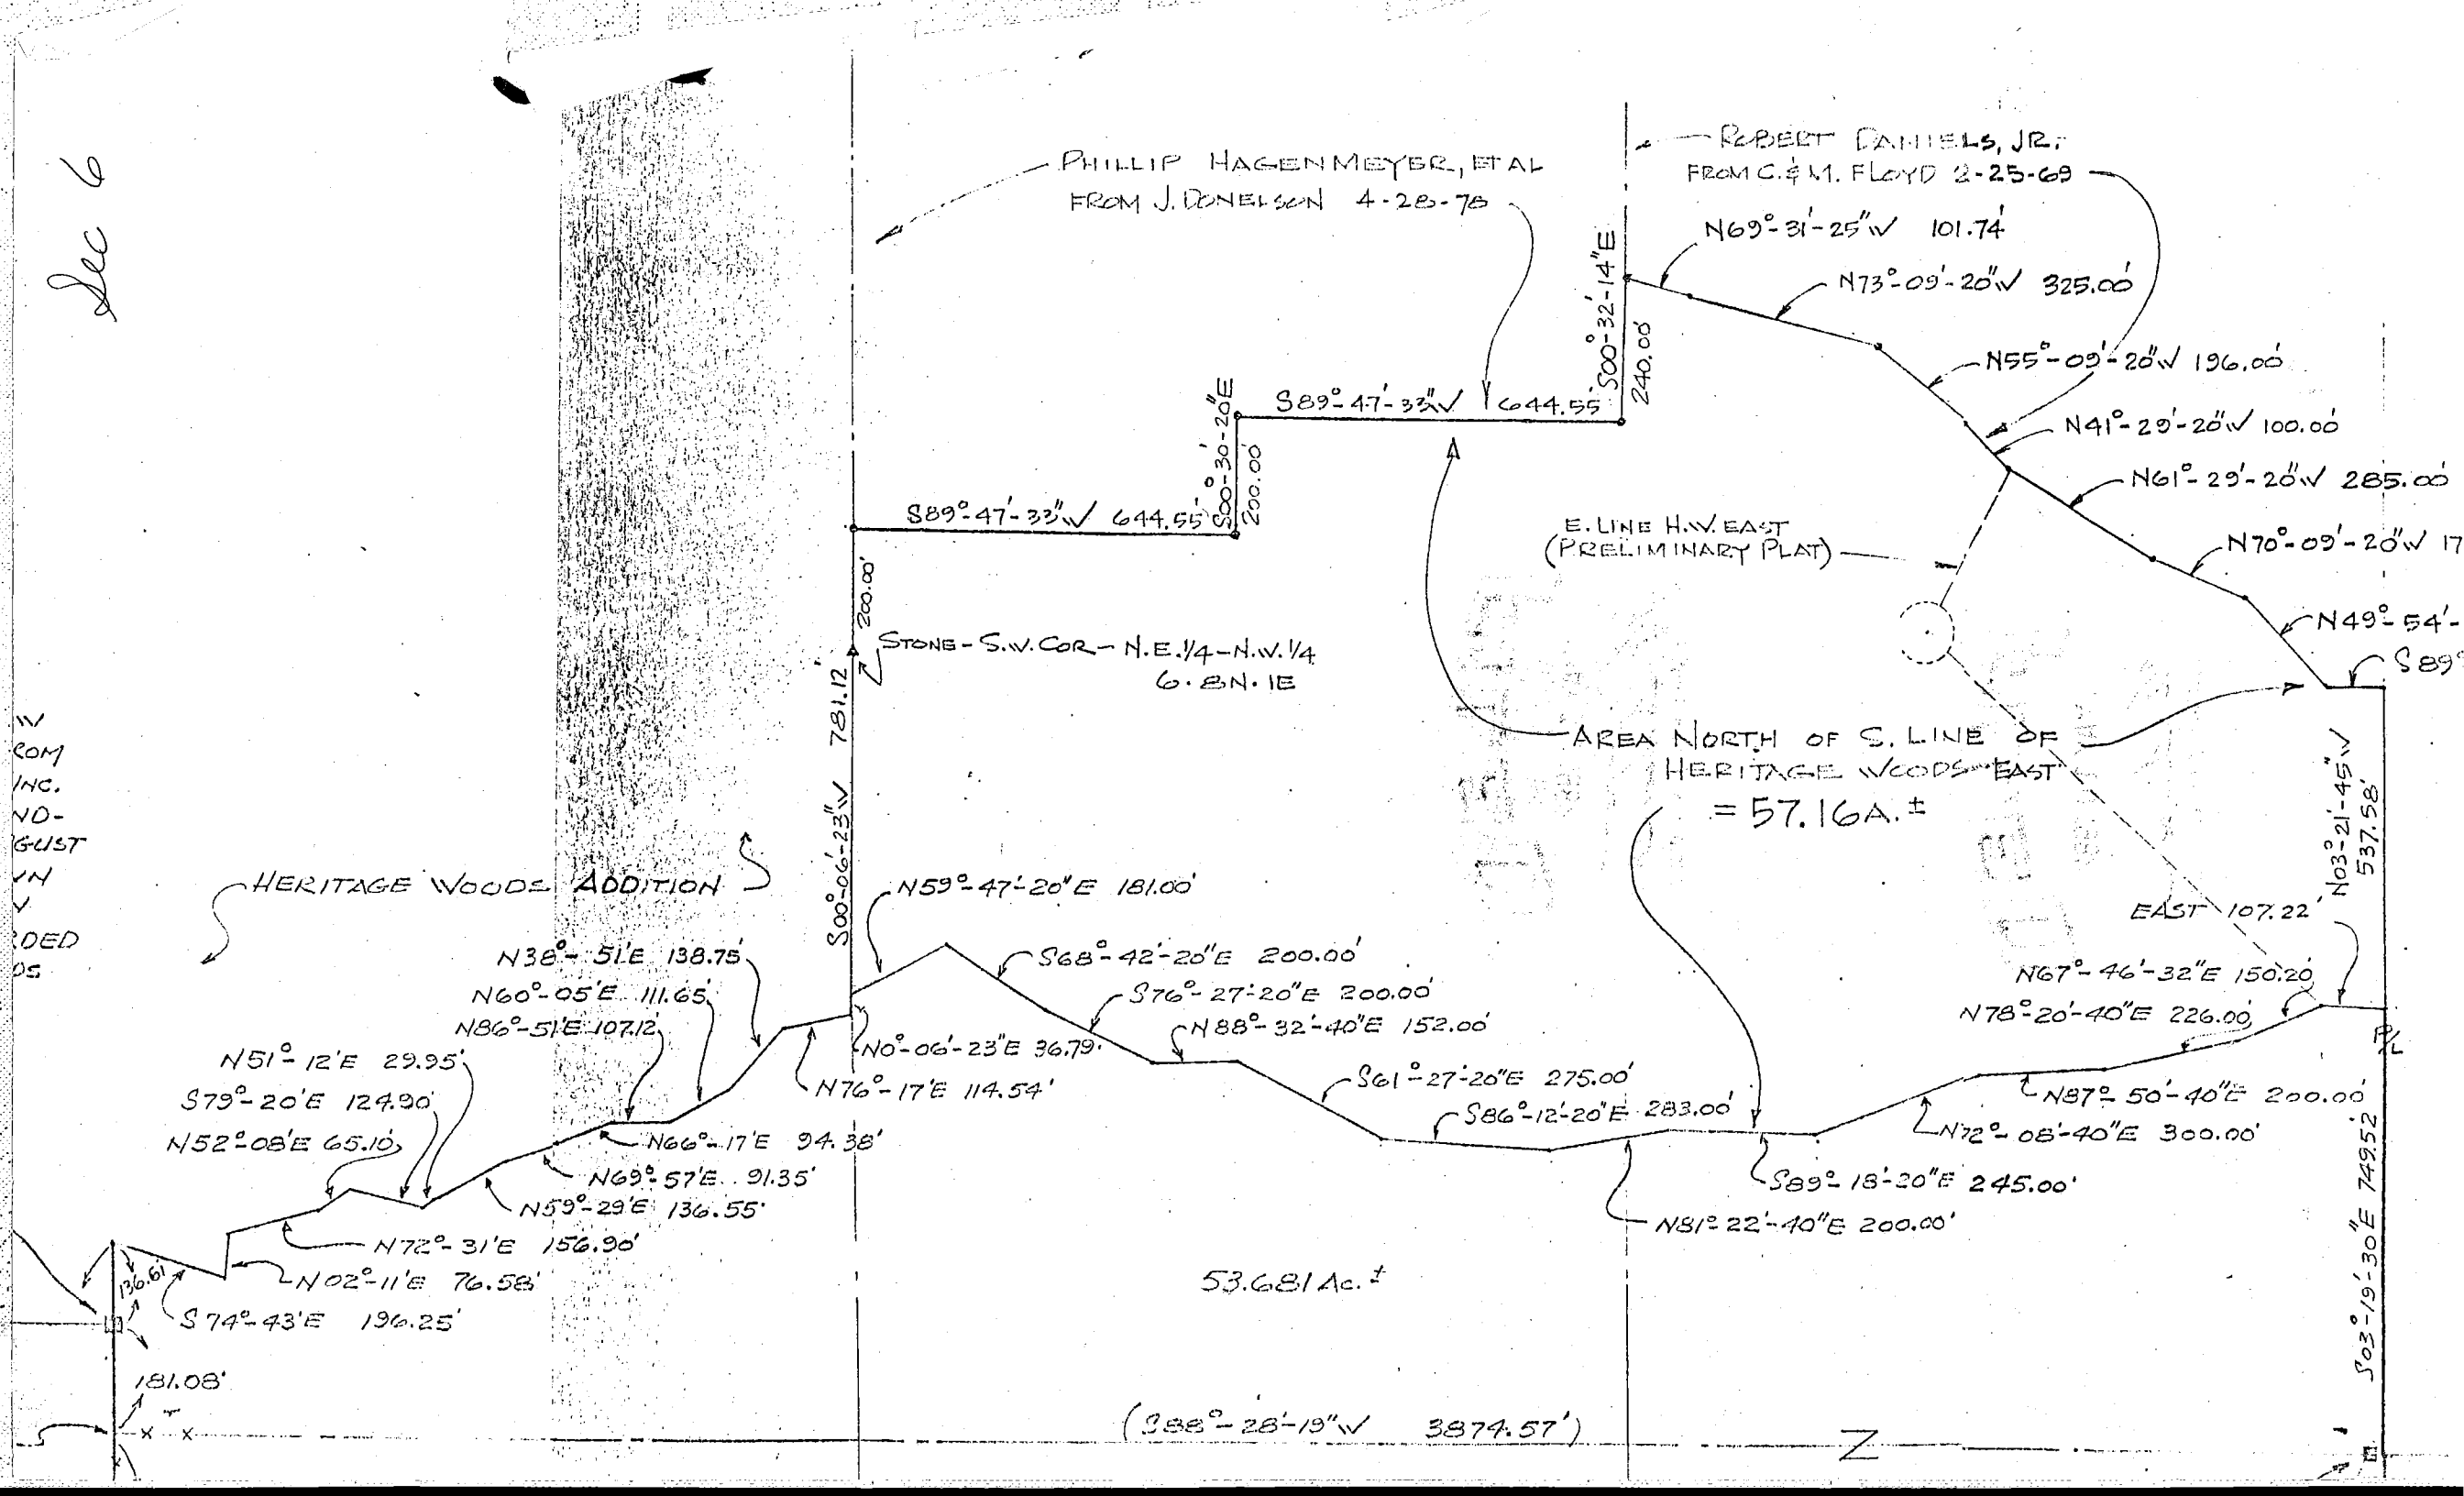


Sec 6

STOCKWELL

FILED


FEB 22 1979

John W. Davis
Auditor Monroe County, Indiana

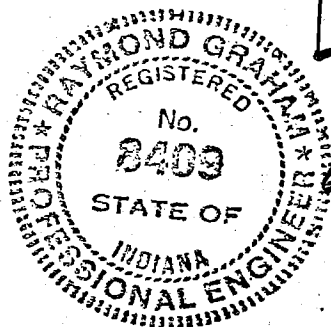

Raymond Graham

Raymond Graham
R.P.E. 8409 Indiana
3215 N. Smith Pike
Bloomington, Indiana
February 8, 1979

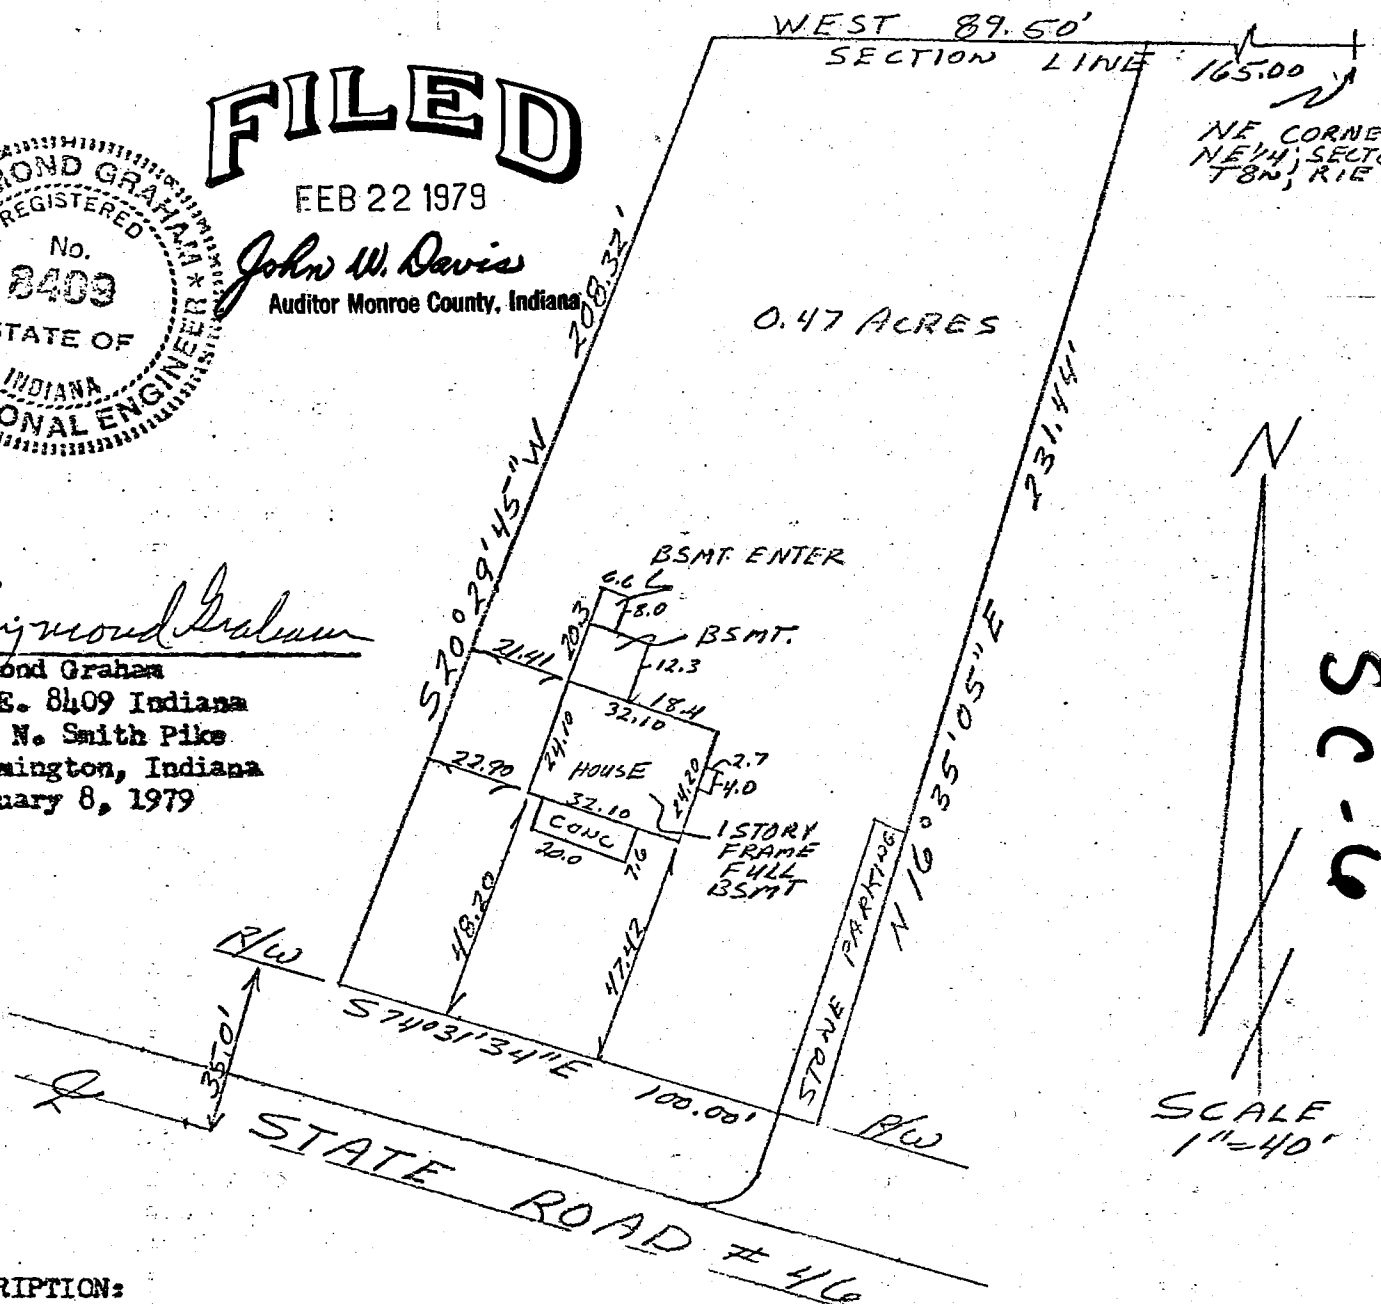

DESCRIPTION:

A part of the Northeast quarter of the Northeast quarter of Section 6, Township 8 North, Range 1 East, Monroe County, Indiana bounded and described as follows; Beginning at a point that is 165.00 feet West of the Northeast corner of said quarter quarter in said Section 6, thence running West for 89.50 feet, thence South 20 degrees 29 minutes 45 seconds West for 208.32 feet and to the North right-of-way of State Road #46, thence with said State Road right-of-way South 74 degrees 31 minutes 34 seconds East for 100.00 feet, thence leaving said right-of-way and running North 16 degrees 35 minutes 05 seconds East for 231.44 feet and to the point of beginning. Containing in all 0.47 acres more or less.

ENGINEER'S CERTIFICATION:


I hereby certify that this plat as shown is a true and complete survey of the described property, and further certify that all improvements are wholly within the boundaries of said described property, and that the said improvements do not encroach upon any other property, nor are there any encroachments from any other property on said surveyed property.

Stockwell, Wm D. & Maitlyn

to

Salt Creek

Combs, Howard M. & Bradwell C

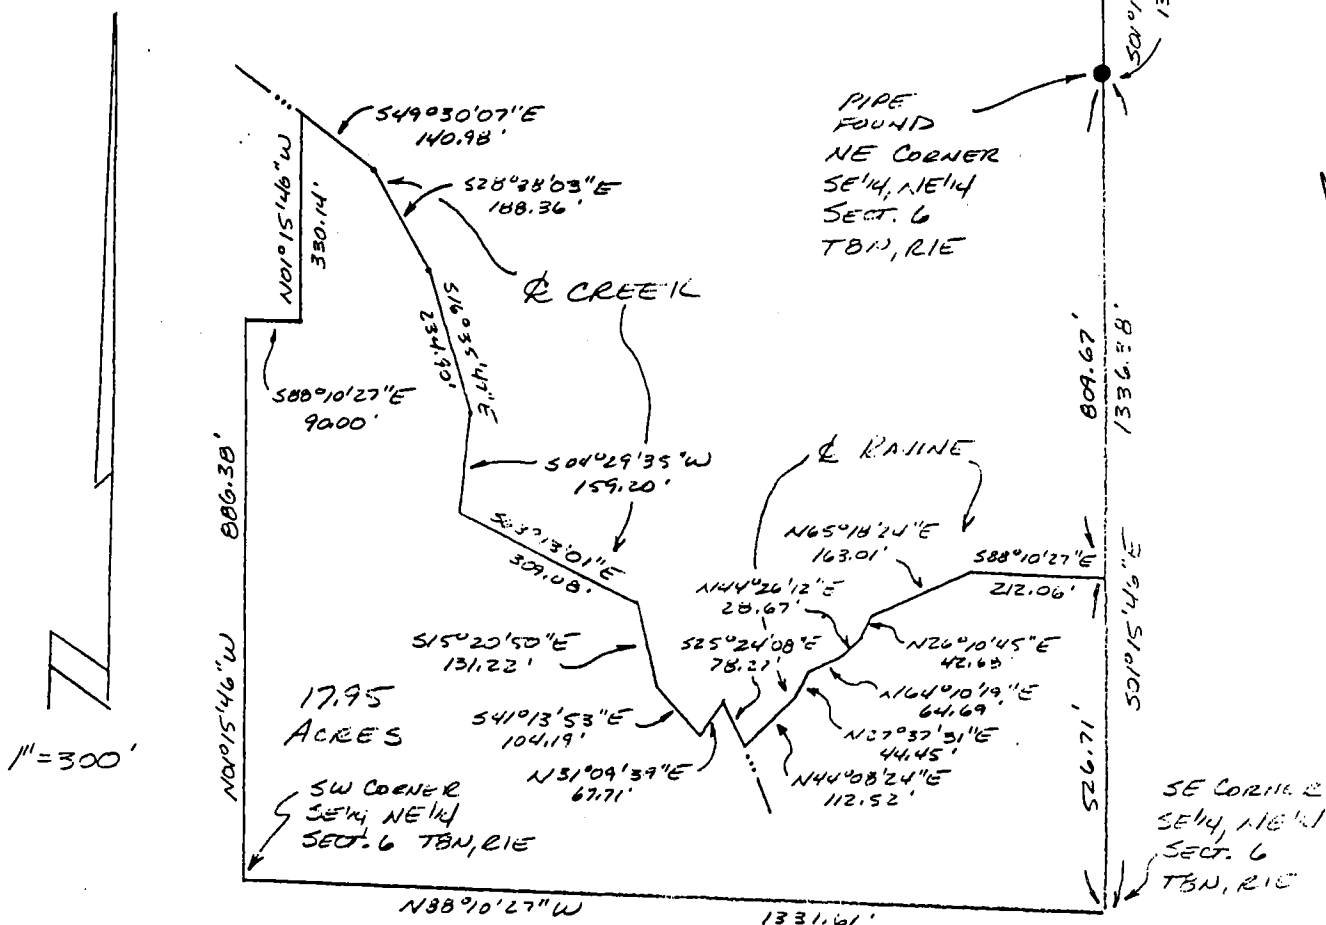


South 49 degrees 30 minutes 07 seconds East for 140.98 feet; South 28 degrees 38 minutes 03 seconds East for 188.36 feet; South 16 degrees 35 minutes 47 seconds East for 234.90 feet; South 04 degrees 29 minutes 35 seconds West for 159.20 feet; South 63 degrees 13 minutes 01 seconds East for 309.08 feet; South 15 degrees 20 minutes 50 seconds East for 131.22 feet; South 41 degrees 13 minutes 53 seconds East for 104.19 feet; North 31 degrees 09 minutes 39 seconds East for 67.71 feet; South 25 degrees 24 minutes 08 seconds East for 78.27 feet and to the intersection of the said creek centerline with the centerline of a ravine; thence leaving the said creek centerline and running with the said ravine centerline the following courses and dimensions: North 44 degrees 08 minutes 24 East for 112.52 feet; North 27 degrees 37 minutes 31 seconds East for 44.45 East; North 64 degrees 10 minutes 19 seconds East for 64.69 feet; North 44 degrees 26 minutes 12 seconds East for 28.67 feet; North 26 degrees 10 minutes 45 seconds East for 42.68; North 65 degrees 18 minutes 24 seconds East for 163.01 feet; thence leaving the said raving centerline and running South 88 degrees 10 minutes 27 seconds East for 212.06 feet and to the point of beginning. Containing 17.95 acres, more or less.



Raymond Graham R.L.S. 9978 Indiana
Graham Engineering 615 W. Kirkwood
Bloomington, Indiana 47404
September 17, 1998 Job No. 98-114

Sec 6

STOCKWELL

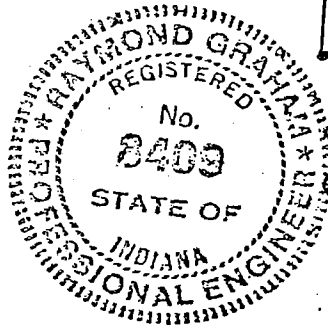

FILED


FEB 22 1979

John W. Davis

Auditor Monroe County, Indiana

Raymond Graham

Raymond Graham
R.P.E. 8409 Indiana
3215 N. Smith Pike
Bloomington, Indiana
February 8, 1979

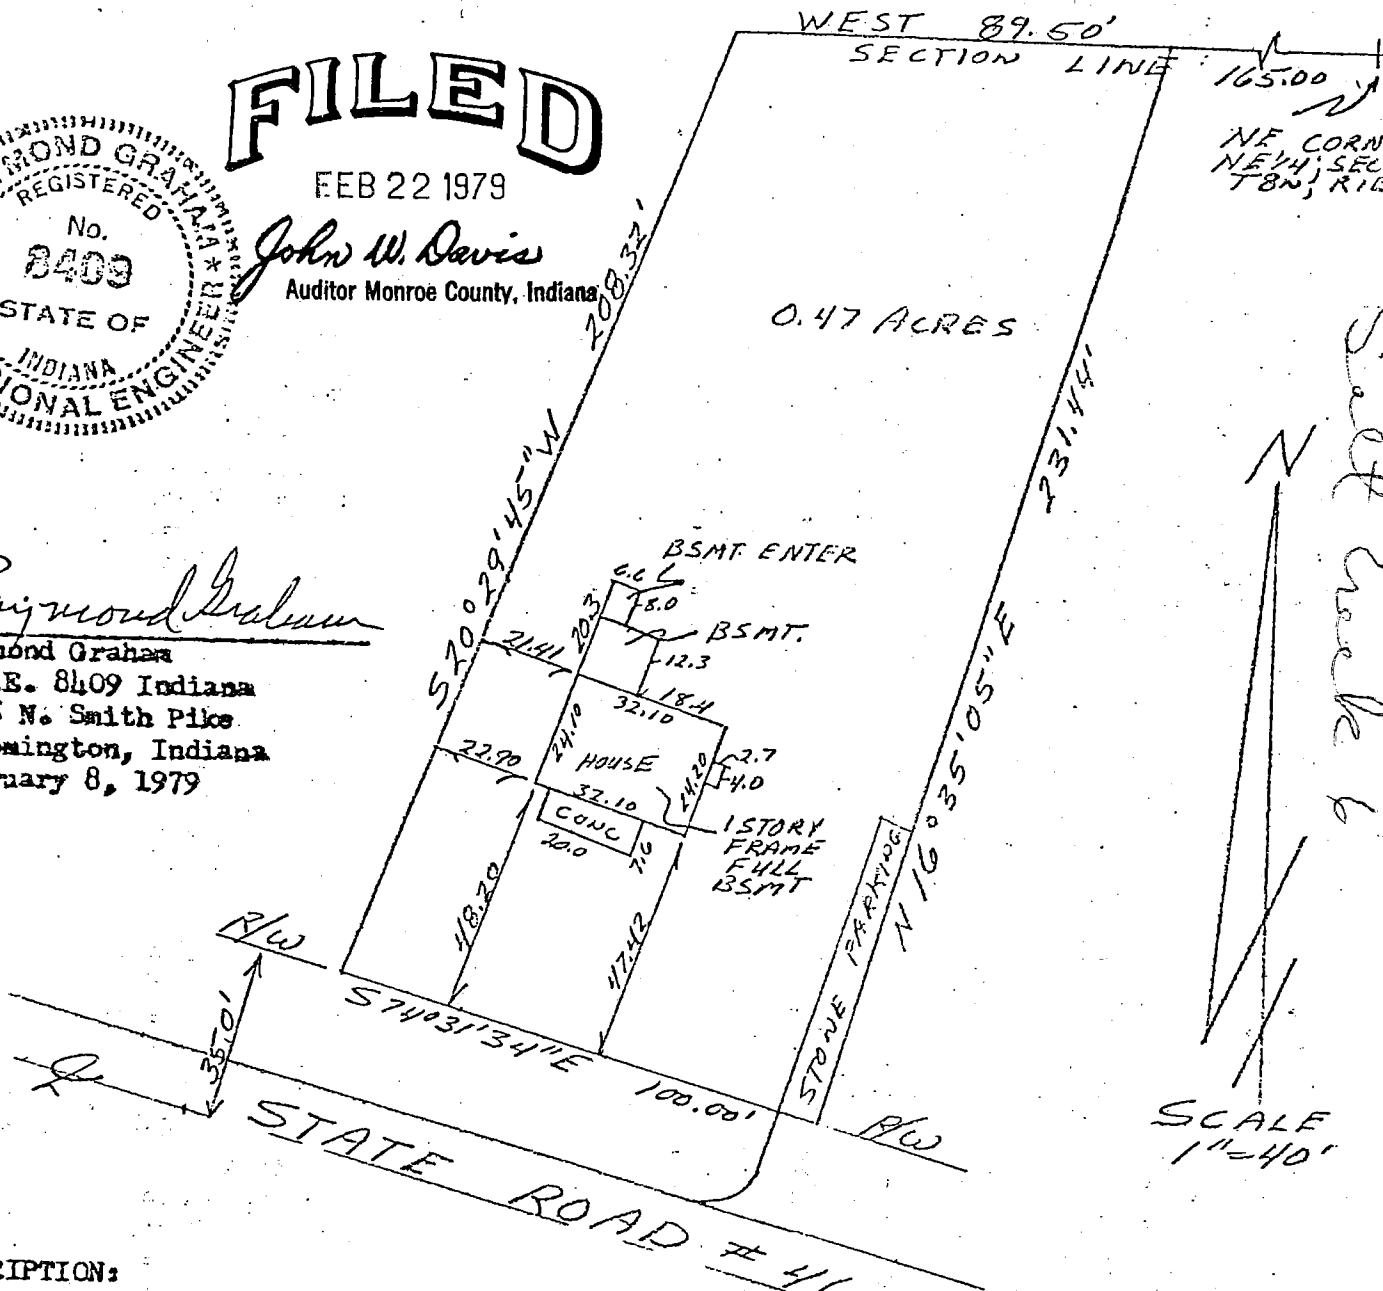

DESCRIPTION:

A part of the Northeast quarter of the Northeast quarter of Section 6, Township 8 North, Range 1 East, Monroe County, Indiana bounded and described as follows; Beginning at a point that is 165.00 feet West of the Northeast corner of said quarter quarter in said Section 6, thence running West for 89.50 feet, thence South 20 degrees 29 minutes 45 seconds West for 208.32 feet and to the North right-of-way of State Road #46, thence with said State Road right-of-way South 74 degrees 31 minutes 34 seconds East for 100.00 feet, thence leaving said right-of-way and running North 16 degrees 35 minutes 05 seconds East for 231.44 feet and to the point of beginning. Containing in all 0.47 acres more or less.

ENGINEER'S CERTIFICATION:


I hereby certify that this plat as shown is a true and complete survey of the described property, and further certify that all improvements are wholly within the boundaries of said described property, and that the said improvements do not encroach upon any other property, nor are there any encroachments from any other property on said surveyed property.

Stockwell, Wm D. & Marilyn
to

Salt Creek

Combs, David M. & Kathleen C.

PLAT OF BOWLING PARCEL

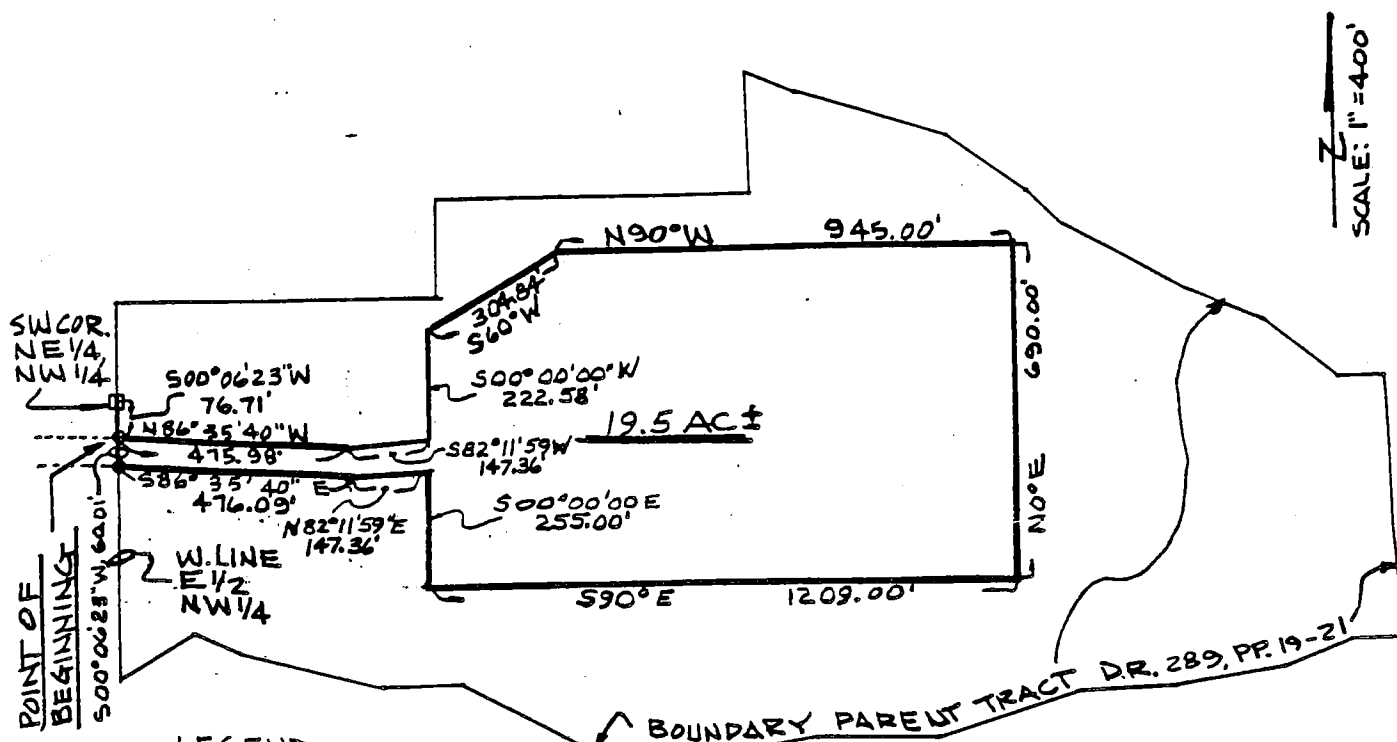

LEGEND

- - STONE MONUMENT
- - 1/2" REBAR

DESCRIPTION:

Part of the East half of the Northwest quarter and part of the West half of the Northeast quarter of Section 6, Township 8 North, Range 1 East, Monroe County, Indiana, described as follows:

Commence at a stone monument marking the southwest corner of the Northeast quarter of the Northwest quarter of said Section 6;

thence South 00° 06' 23" West 76.71 feet along the West line of the East half of the Northwest quarter of said Section 6 to a 1/2 inch diameter rebar marking the point of beginning of the herein described tract;

thence South 00° 06' 23' West 60.01 feet to a 1/2 inch diameter rebar;

thence South 86° 35' 40' East 476.09 feet;

thence North 82° 11' 59" East 147.36 feet;

thence South 00° 00' 00" East 255.00 feet;

thence South 90° 00' 00" East 1209.00 feet;

thence North 00° 00' 00" East 690.00 feet;

thence North 90° 00' 00" West 945.00 feet;

thence South 60° 00' 00" West 304.84 feet;

thence South 00° 00' 00" West 222.58 feet;

thence South 82° 11' 59" West 147.36 feet;

thence North 86° 35' 40" West 475.98 feet to the point of beginning, containing 19.5 acres, more or less.

Date Dec 4, 1985


Signed Stephen E. Ramsey
Stephen E. Ramsey, Ind. L.S. #0374


FILED

DEC 31 1985

Robney J. Brown
Recorder Monroe County, Indiana

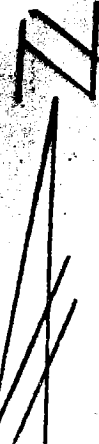



 SCALE
 1"=100'

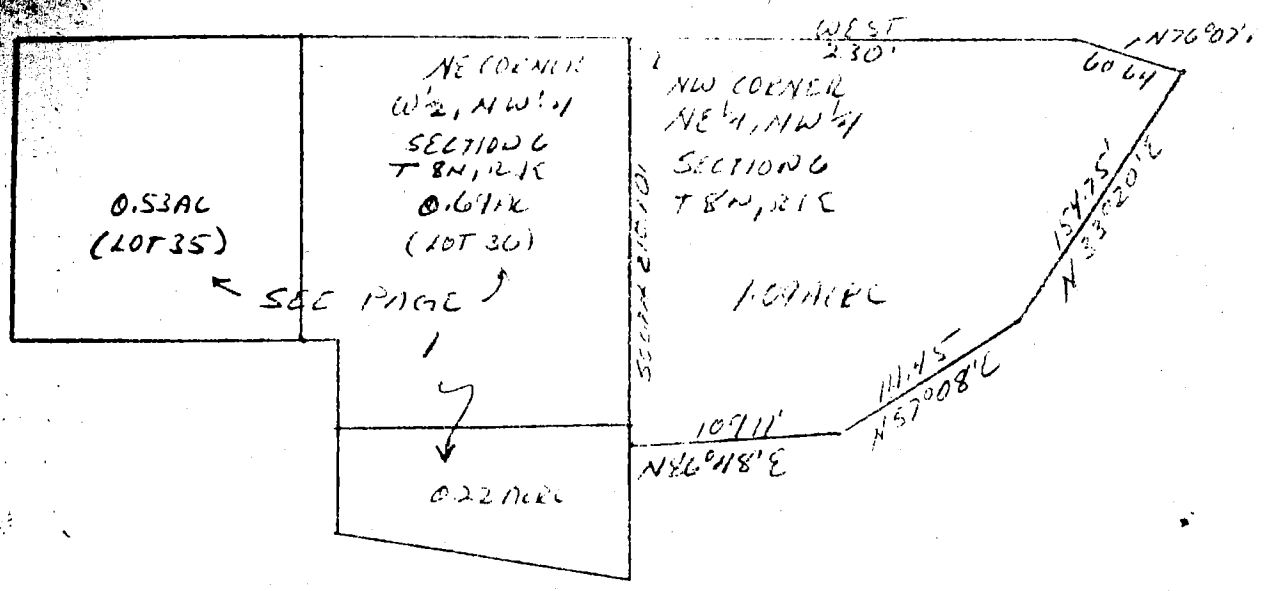

DESCRIPTION:

A part of the Northeast quarter of the Northwest quarter of Section 6, Township 8 North, Range 1 East, in Monroe County, Indiana, bounded and described as follows, to wit: Beginning at the Northwest corner of said quarter quarter; thence South along section line for a distance of 210.10 feet, thence North 86 degrees 48 minutes East for a distance of 109.11 feet, thence North 57 degrees 08 minutes East for a distance of 111.45 feet, thence North 33 degrees 20 minutes East for a distance of 154.75 feet, thence North 76 degrees 07 minutes 15 seconds West for a distance of 60.64 feet to the North section line; thence West along the North section line for a distance of 230.00 feet and to the place of beginning. Containing in all 1.09 acres, more or less.

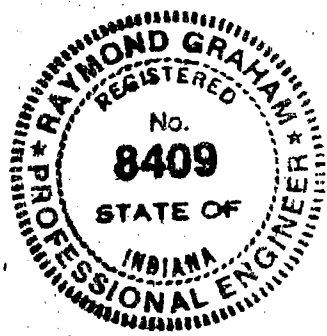

Raymond Graham

Raymond Graham
 R.P.E. 8409 L.S. 9978 Indiana
 3215 N. Smith Pike
 Bloomington, Indiana
 November 14, 1985

FILED
 NOV 27 1985

Rodney J. Brown
 Auditor Monroe County, Indiana

Smith Neubecker & Associates, Inc.



LEGAL DESCRIPTION FOR
LATIMER
JOB NUMBER 3120


A part of the Northeast Quarter of the Northeast Quarter of Section 6, Township 8 North, Range 1 East, being more particularly described as follows:


BEGINNING at a ¾" pipe found at the southeast corner of the Northeast Quarter of the Northeast Quarter of said Section 6, thence SOUTH 88 degrees 52 minute 49 seconds West along the south line of said quarter quarter 554.80 feet to a 5/8" rebar with cap set, thence NORTH 01 degree 29 minutes 48 seconds West along the west line of (Deed Record 479, Page 87-90) 143.00 feet to a 5/8" rebar with cap set; thence SOUTH 88 degrees 52 minutes 49 seconds West 92.30 feet to a 5/8" rebar with cap set; thence NORTH 00 degrees 38 minutes 49 seconds West 828.07 feet to a 5/8" rebar with cap set; thence NORTH 11 degrees 50 minutes 23 seconds East 180.90 feet to a p.k. nail in the centerline of State Road 46; thence SOUTH 78 degrees 54 minutes 44 seconds East along said centerline 370.42 feet to a p.k. nail set, thence SOUTH 00 degrees 00 minutes 00 seconds West along the west line of (Deed Record 366, Page 277) 330.00 feet to a 5/8" rebar with cap set, thence SOUTH 79 degrees 27 minutes 34 seconds East along the south line of (Deed Record 366, Page 277) 263.88 feet to a 5/8" rebar with cap set on the east line of Section 6, thence SOUTH 00 degrees 00 minutes 00 seconds West along said east line 15.98 feet to a 5/8" rebar with cap set, thence SOUTH 88 degrees 52 minutes 49 seconds West 107.25 feet to a 5/8" rebar with cap set; thence SOUTH 00 degrees 00 minutes 00 seconds West 123.75 feet to a 5/8" rebar with cap set, thence SOUTH 08 degrees 14 minutes 44 seconds West 76.72 feet to a 5/8" rebar with cap set, thence NORTH 88 degrees 04 minutes 04 seconds East 118.30 feet to a 5/8" rebar with cap set on the east line of Section 6; thence SOUTH 00 degrees 00 minutes 00 seconds West along said east line 472.10 feet to the POINT OF BEGINNING, containing 13.47 acres, more or less

I hereby certify that the survey work performed on the project shown hereon was performed either by me or under my direct supervision and control and that all information shown is true and correct to the best of my knowledge and belief.

Certified this 23rd day of Sept, 2000.

Eric L. Deckard
Registered Land Surveyor No. LS29900012
State of Indiana

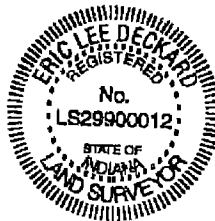

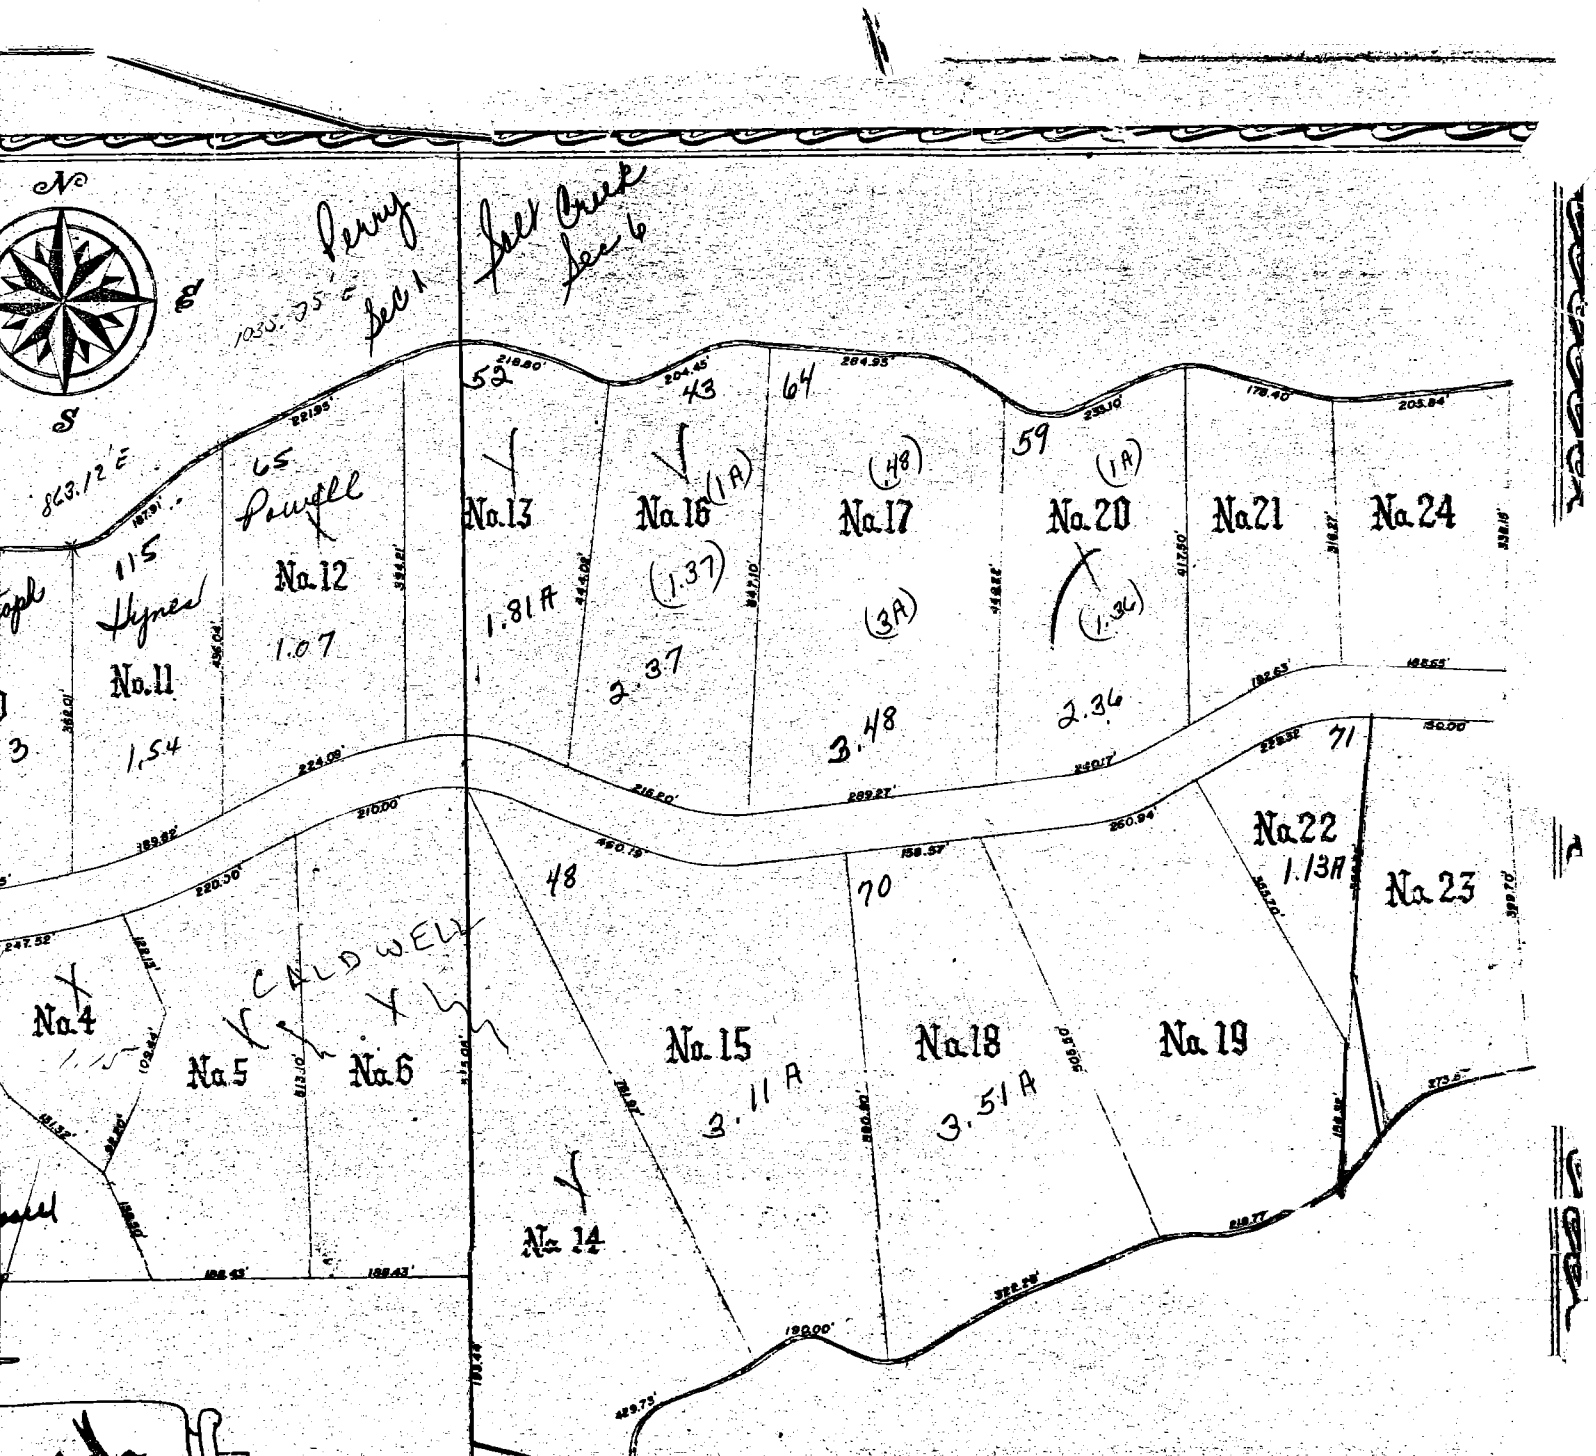


BLOOMINGTON ENGINEERING COMPANY

ENGINEERS and SURVEYORS
811 ANITA STREET
BLOOMINGTON, INDIANA 47401
Phone 332-2603

Perry Sec 1
R097 277 15




Sec 1

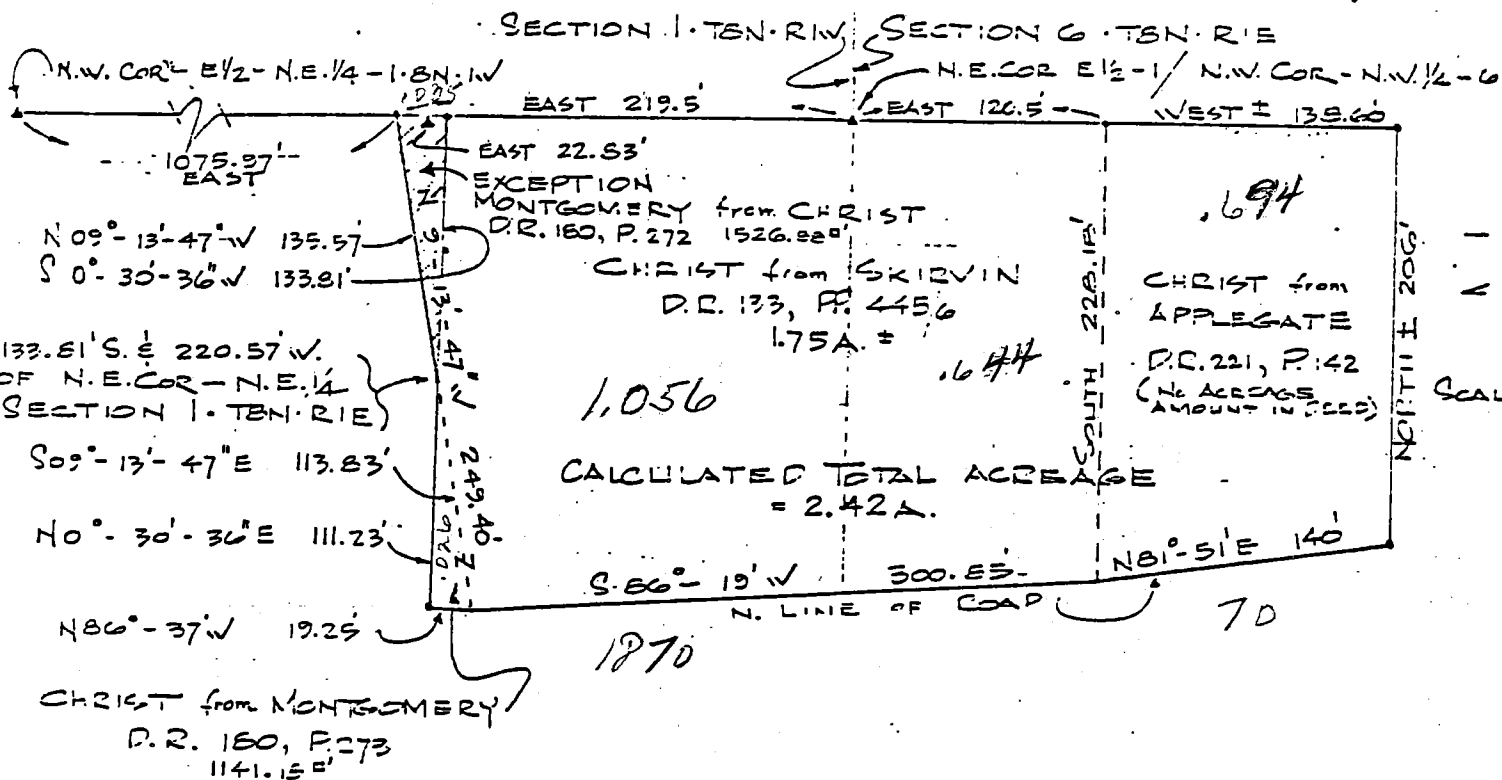

PLAT OF RECORDED DEEDS
WILLIAM B. & NELDA M. CHRIST
IN
ERLEWOOD HILLS
AN UNPLATTED SUBDIVISION
PART OF EAST 1/2 OF N.E. 1/4 OF SECTION 1 - TEN - R/W
& PART OF WEST 1/2 OF N.W. 1/4 OF SECTION 6 - TEN - R/E
MONROE COUNTY, INDIANA
AUGUST 4, 1980

CERTIFICATE
I HEREBY CERTIFY THAT THE TOTAL ACREAGE CONTAINED
WITHIN THE TRACTS PLATTED HEREON IS 2.42 ACRES.

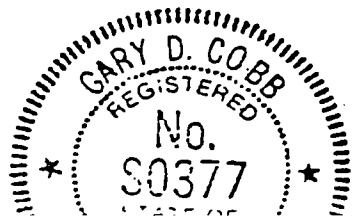

CERTIFIED:
Gary D. Cobbe
GARY D. COBBE
REGISTERED LAND SURVEYOR

BLOOMINGTON ENGINEERING COMPANY

ENGINEERS and SURVEYORS
811 ANITA STREET
BLOOMINGTON, INDIANA 47401
Phone 332-2603

BOOK 277 16



Page 1 of 2

WILLIAM B. CHRIST TRACTS
PROPERTY DESCRIPTIONS AND CERTIFICATION

D.R. 133, PP. 445-446:

A part of the East half of the Northeast quarter of Section 1, Township 8 North, Range 1 West, and a part of the West half of the Northwest quarter of Section 6, Township 8 North, Range 1 East, Monroe County, Indiana, further described as follows, to wit: Beginning at a point which is on the North line of the said sections, and 1075.97 feet East of the stone marking the Northwest corner of the said East half of the North east quarter of Section 1, thence East, over and along the North line of the said sections, for a distance of 219.5 feet, and to a stone marking the Northeast corner of the said East half of Section 1, thence continuing East for a distance of 120.50 feet, thence South for a distance of 228.18 feet, and to the North line of a proposed public road, thence South 86 degrees 19 minutes West, over and along the North line of the said proposed road, for a distance of 300.85 feet, thence North 9 degrees 13 minutes 47 seconds West for a distance of 249.40 feet, and to the place of beginning. Containing 1.75 acres, more or less.

D.R. 221, P.142:


A part of the Northwest quarter of Section Six (6), Township Eight (8) North, Range One (1) East, in Monroe County, Indiana, further described as follows, to-wit: Beginning at a point on the North line of said quarter, 120.50 feet East of the Northwest corner of said quarter; thence South a distance of 228.18 feet and to the North line of a public road; thence North 81 degrees 51 minutes East for a distance of 140 feet along the north line of said road; thence North approximately 206 feet to the North line of said quarter, thence West along the North line of said quarter approximately 138.60 feet to the place of beginning.

D.R. 180, P.273:

A part of the Northeast quarter of Section 1, Township 8 North, Range 1 West, Monroe County, Indiana, described as follows: Beginning at a point that is 133.81 feet South and 220.57 feet West of the Northeast corner of the Northeast quarter of said Section 1, thence S09°-13'-47"E for a distance of 113.83 feet to the North line of a public road, thence N86°-37'W on the North line of said public road for a distance of 19.25 feet, thence N0°-30'-36"E for a distance of 111.23 feet to the point of beginning. Containing 1141.18 square feet, more or less.

BLOOMINGTON ENGINEERING COMPANY

ENGINEERS and SURVEYORS
811 ANITA STREET
BLOOMINGTON, INDIANA 47401
Phone 332-2603

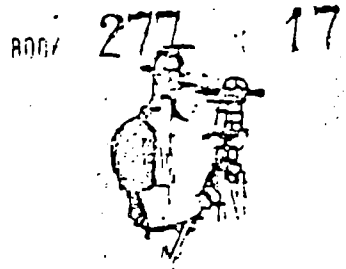

Page 2 of 2

Excepting the following described tract:

D.R. 180, P.272

A part of the Northeast quarter of Section 1, Township 8 North, Range 1 West, Monroe County, Indiana, described as follows: Beginning at a point which is 133.81 feet South and 220.57 feet West of the Northeast corner of the Northeast quarter of the said Section, thence North 9°-13'-47" West for a distance of 135.57 feet, and to the North line of the said Quarter, thence East, over and along the said North line, for a distance of 22.83 feet, thence South 0°-30'-36" West for a distance of 133.81 feet, and to the place of beginning. Containing 1526.88 square feet, more or less.

CERTIFICATE

I hereby certify that the buildings situated on the above described real estate are located on and within the boundaries of said premises. I further certify that the buildings located on the adjoining property do not encroach upon the above described real estate.



Certified:

Gary D. Cobb
Registered Land Surveyor
Indiana Registry #S0377
August 4, 1980